MICHIGAN AVE CORRIDOR

A

B

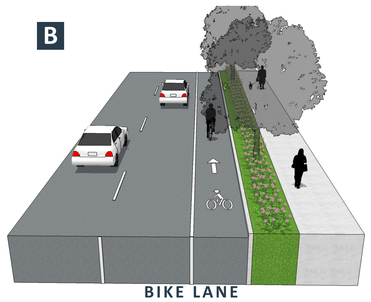

BIKE LANE

D & G

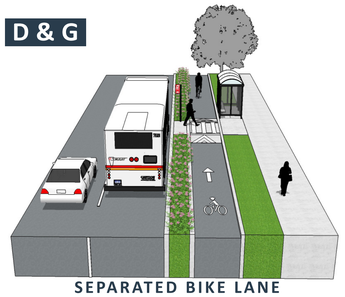

SEPARATED BIKE LANE

E & L

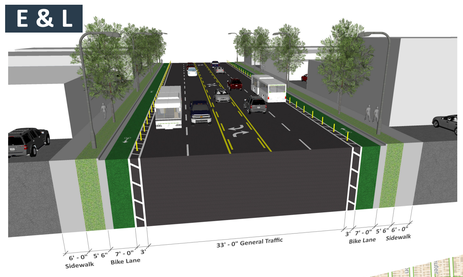

NEAR-TERM ENHANCEMENTS

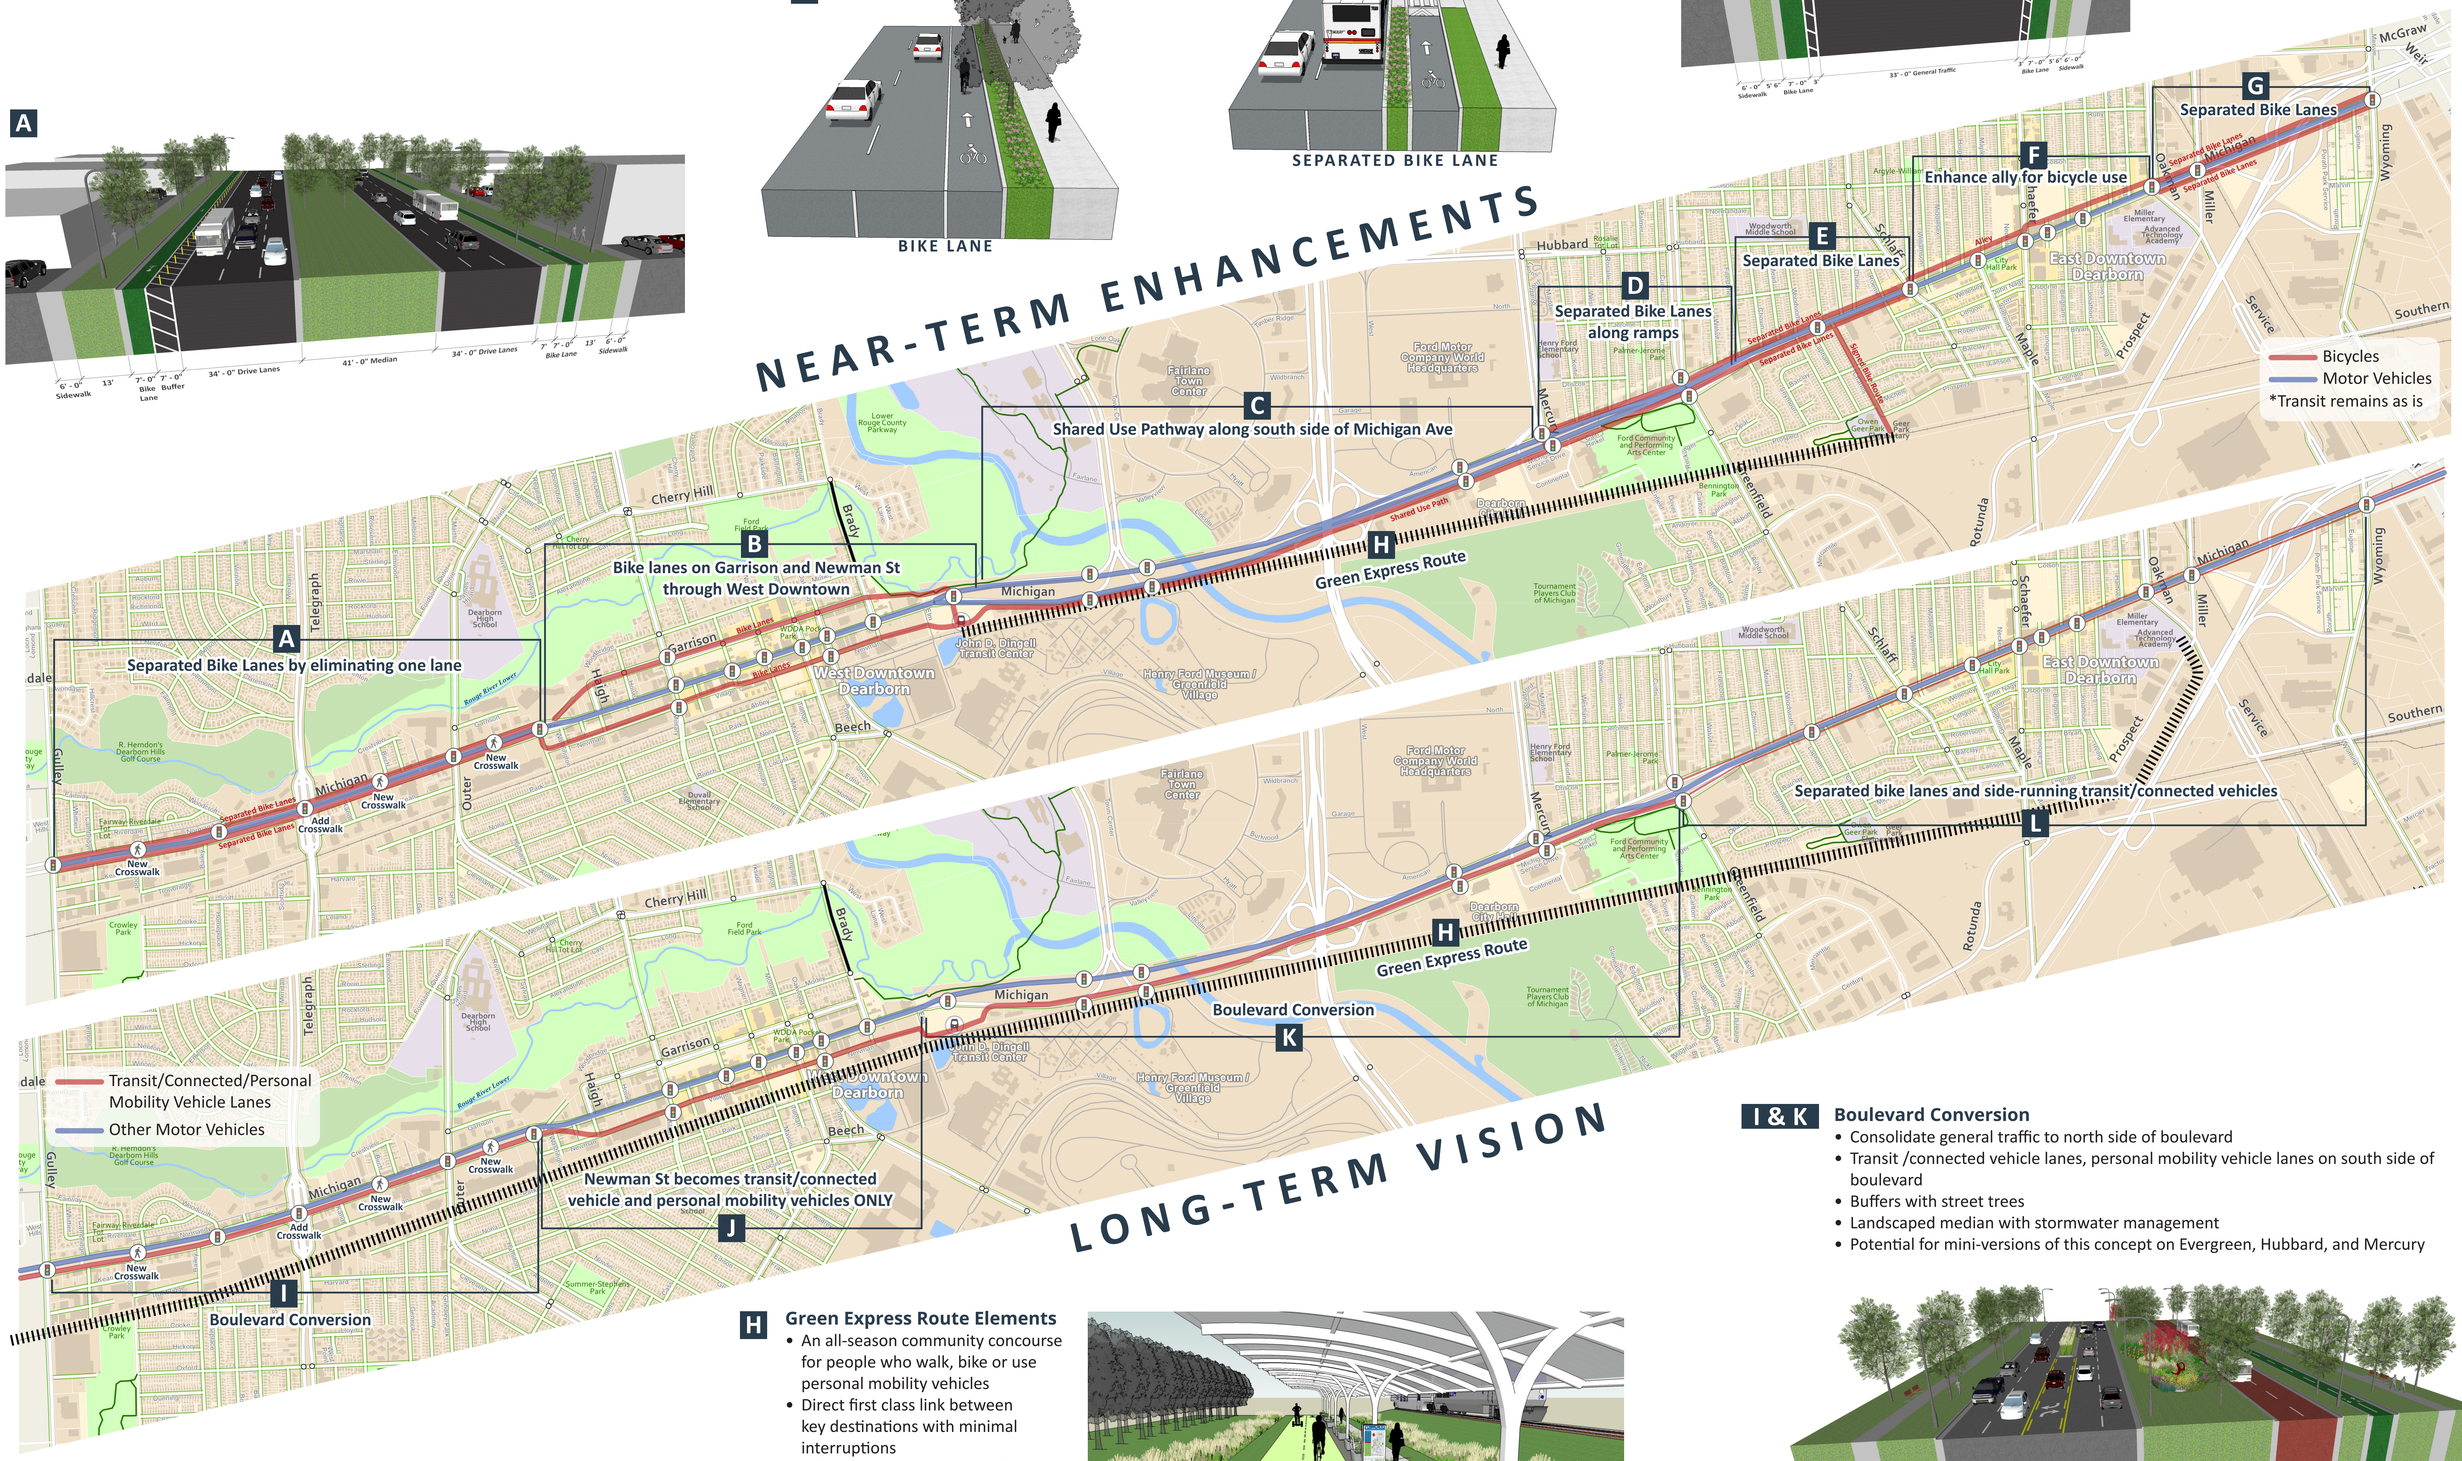

LONG-TERM VISION

H **Green Express Route Elements**

- An all-season community concourse for people who walk, bike or use personal mobility vehicles
- Direct first class link between key destinations with minimal interruptions
- Solar canopy, Personal Mobility Vehicles lane separated from walkways, lighting and security, stormwater management, wayfinding and interpretive signage, community art
- Coordinated with bike and scooter share systems at key destinations

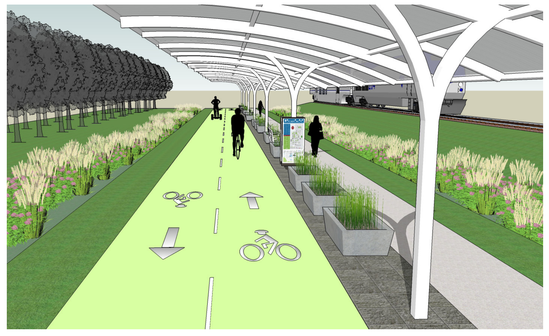

I & K **Boulevard Conversion**

- Consolidate general traffic to north side of boulevard
- Transit /connected vehicle lanes, personal mobility vehicle lanes on south side of boulevard
- Buffers with street trees
- Landscaped median with stormwater management
- Potential for mini-versions of this concept on Evergreen, Hubbard, and Mercury

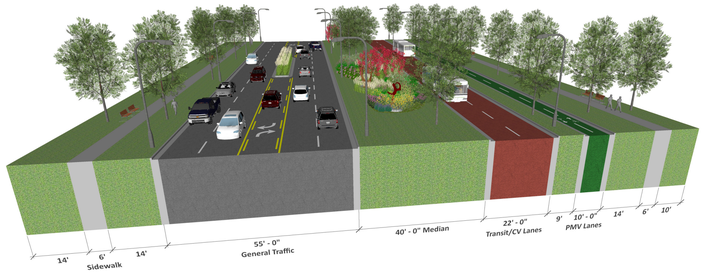

Created by the Greenway Collaborative 10/09/18
The Greenway Collaborative, Inc.
BERGMANN ARCHITECTS ENGINEERS PLANNERS
livingLAB